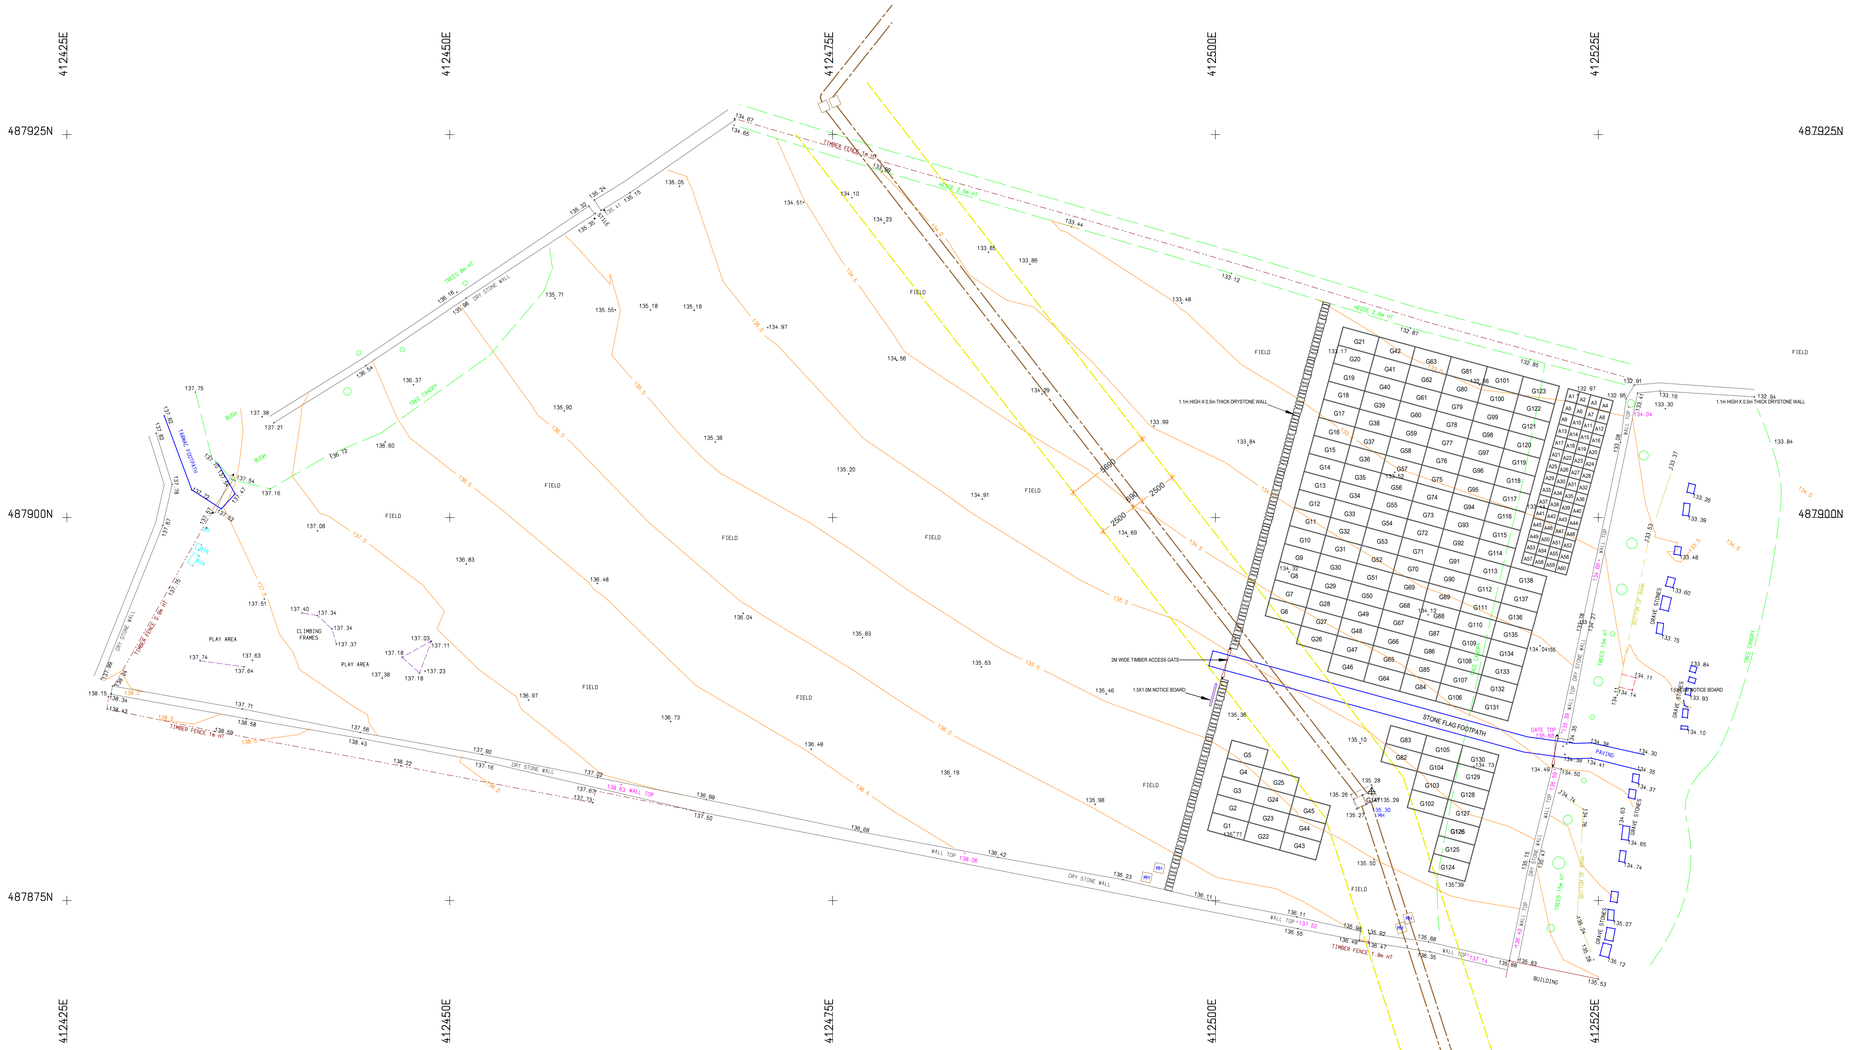

Key Architectural Notes:

Do Not Scale
Drawing to be read in conjunction with relevant consultant & specialist drawings / info
The structural integrity of the design is to be verified by Building Control and if necessary a structural engineer.
Dimensions to be verified on site before commencement.
Discrepancies to be reported immediately.
No liability to third party arising out of unlawful reproduction of this drawing or use of reproduction of this drawing.

Hazards:
It is not anticipated that CDM applies to this project, however the following hazards must be addressed with regardto health & safety.

x Live services.
x Excavations.
x Handling major components.
x Working at height.
x Machinery & Equipment.

This list is not exhaustive, and all hazards associated with building construction must be addressed.

Project Title:
Extension to Graveyard

Drawing Title:
Proposed Site Plan, Option 3

Revisions:

Date Created	Last modified	Drawn by
20.01.2020	13.04.2022	AFR

Client
Middleham Town Council

Project Location
Extension to Graveyard,
Middleham Church, Middleham
North Yorkshire

afr Design
Andrew Reaks
Belle Vue Offices, Market Place,
Leyburn, North Yorks, DL8 5AW
Tel: (01969) 622242 Fax: 08704 602412
Email: andrew@afr-design.co.uk
Web: www.afr-design.co.uk

Drawing Number	Revision	Main Scale
AFR/P1309/D3	C	1 : 200